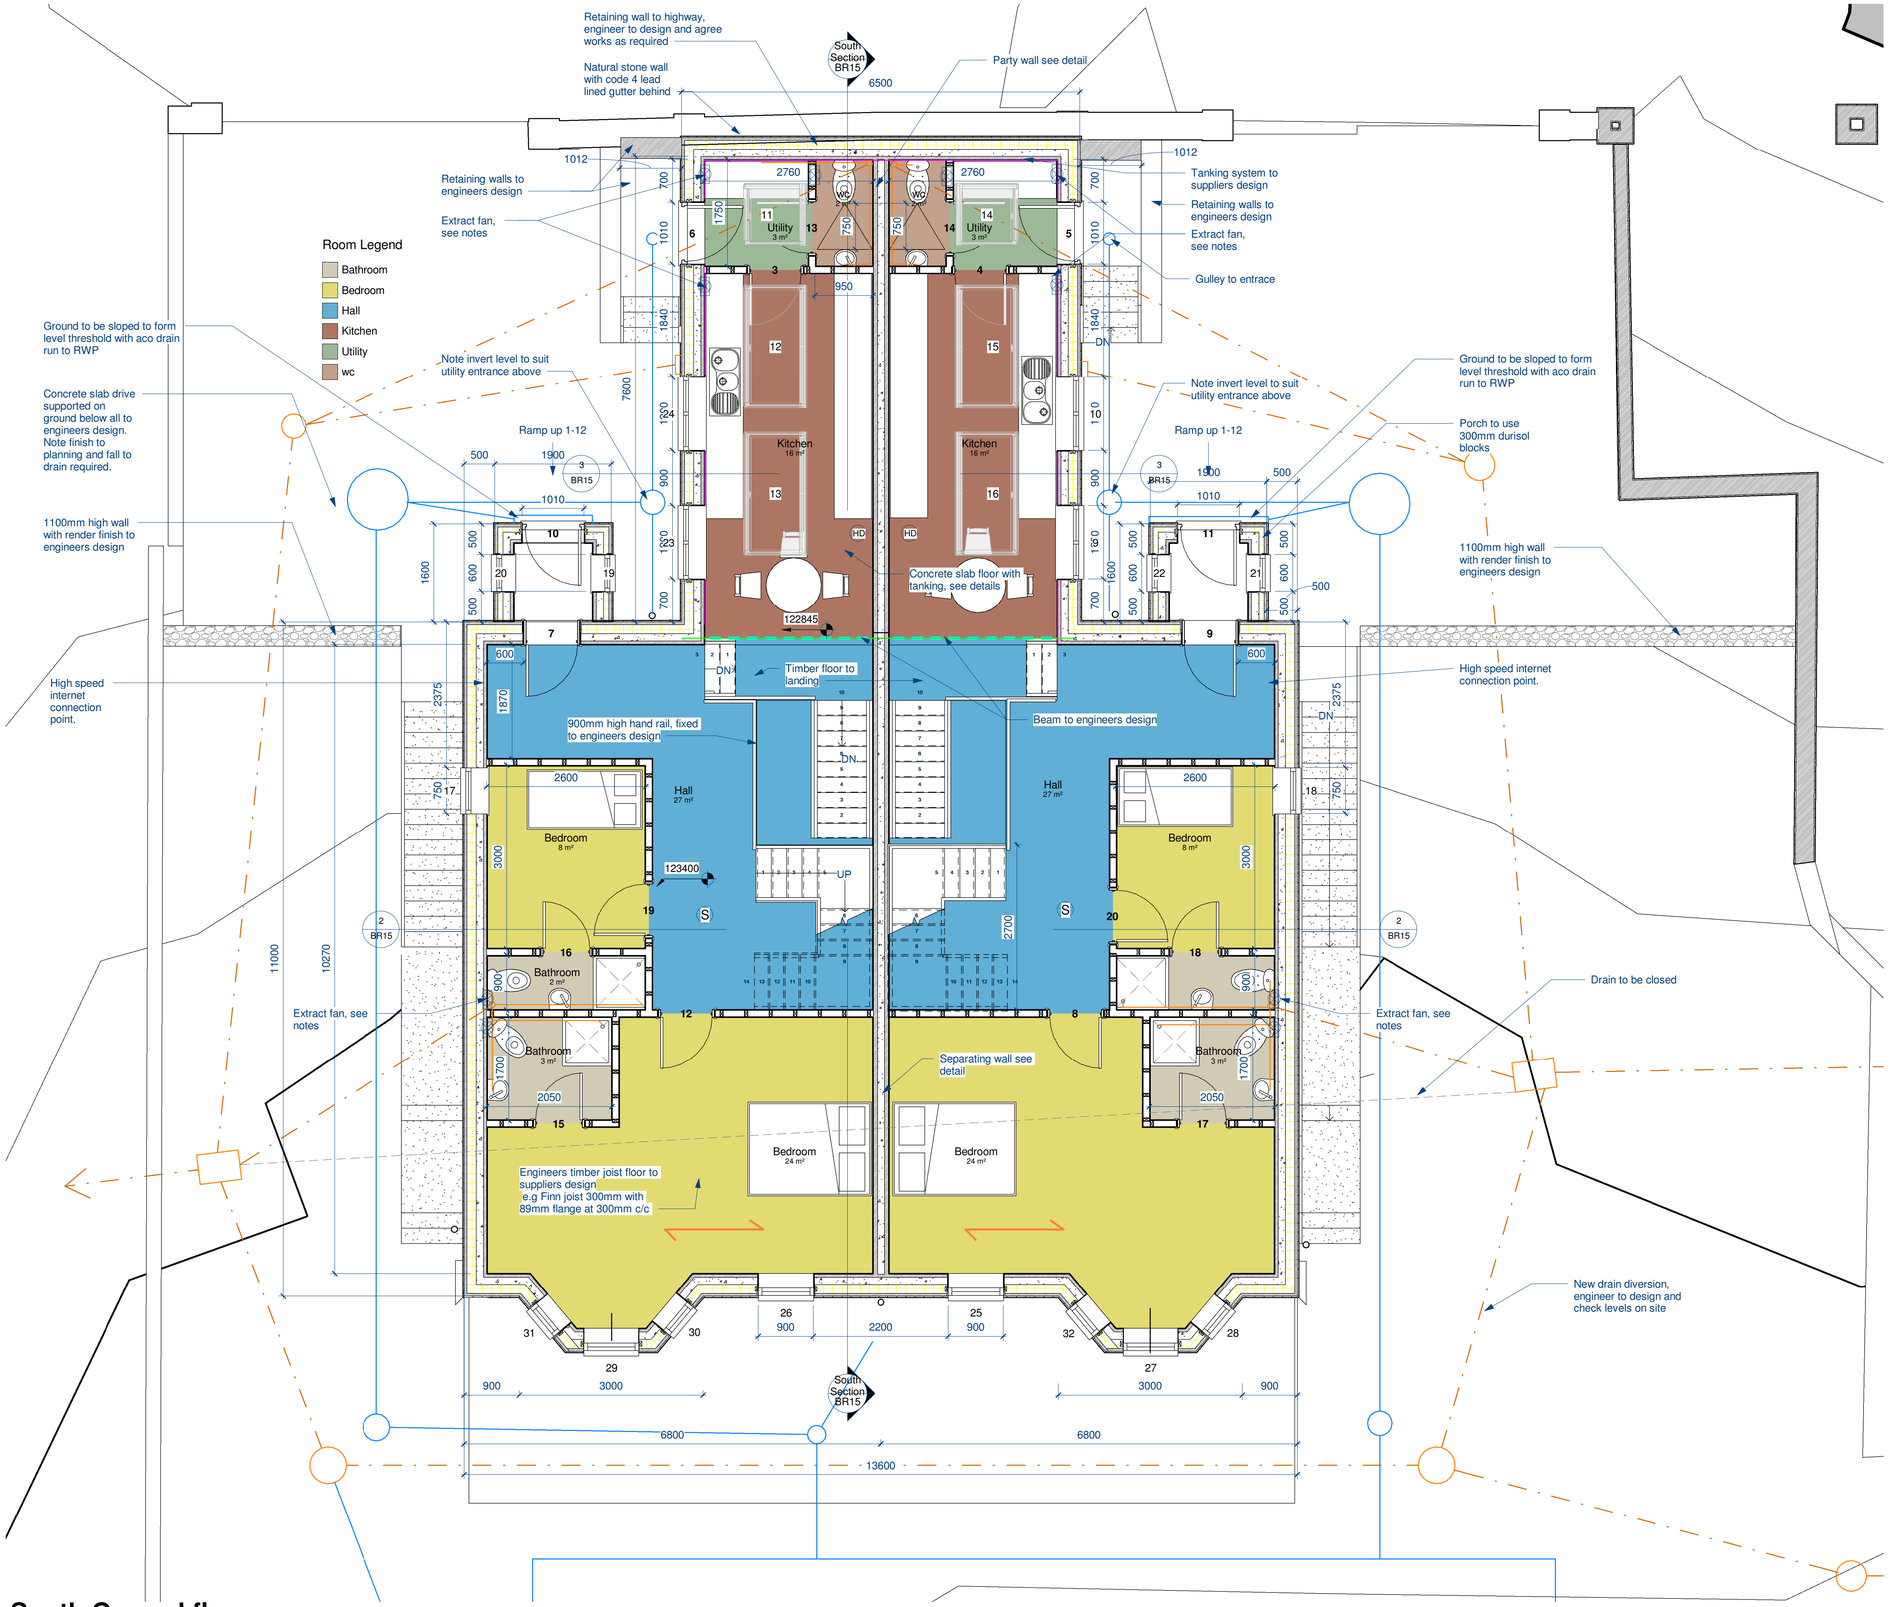

1 South Ground floor
1 : 50

JD ARCHITECTURAL DESIGN

Bank Chambers
1Vaughan Parade
Torquay
TQ2 5EG
Tel: 01803 201604
e-mail: jd-ad@outlook.com

Chartered Institute of Architectural Technologists

www.jd-architectural.co.uk

No.	Description	Date

Regal Heritage Ltd

Site adj to 24 Glandville Rd. Tavistock

South ground floor plan

Project number	1967
Date	2-12-19
Drawn by	JD
Checked by	Checker

BR12

Scale 1 : 50

02/12/2019 11:58:41